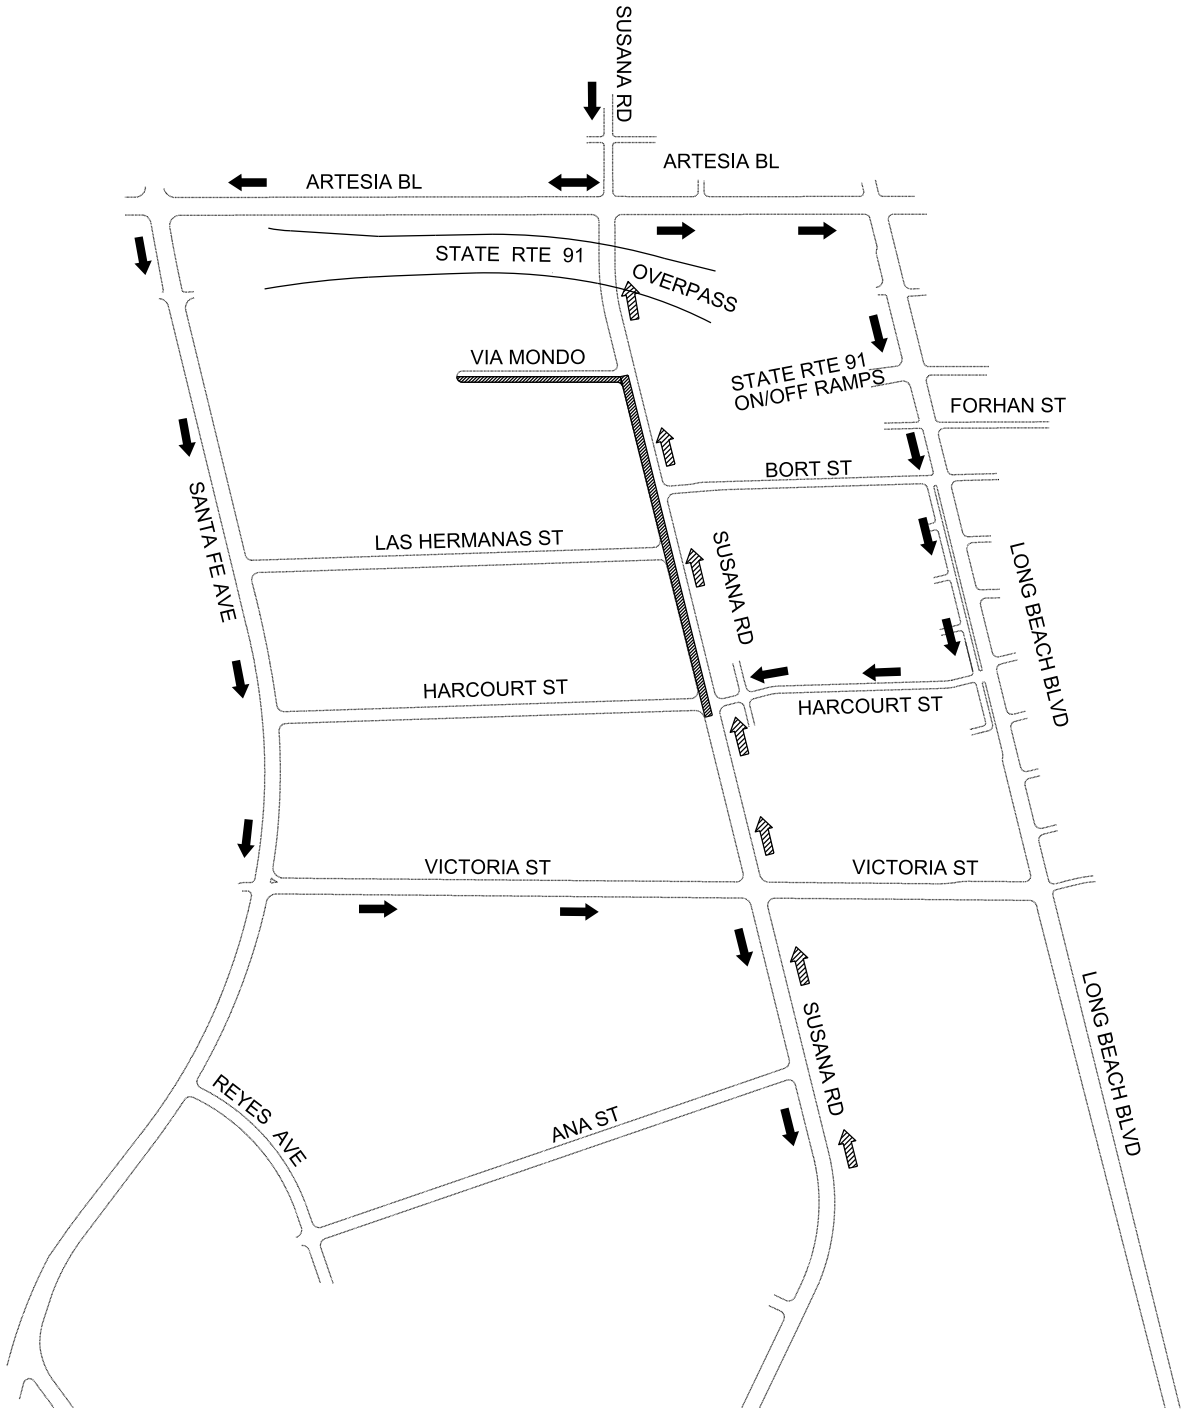

PHASE 2b
STA 30+00 (VIA MONDO)
STA 18+65 TO STA 36+17 (SUSANA RD)

NOT TO SCALE

LEGEND:

- NORTHBOUND TRAFFIC
- SOUTHBOUND TRAFFIC
- WORK AREA

COUNTY OF LOS ANGELES DEPARTMENT OF PUBLIC WORKS

SUSANA ROAD
DETOUR PHASE 2b
RDC0015890

JOB X220000727	DWG	SHEET 3 OF 7