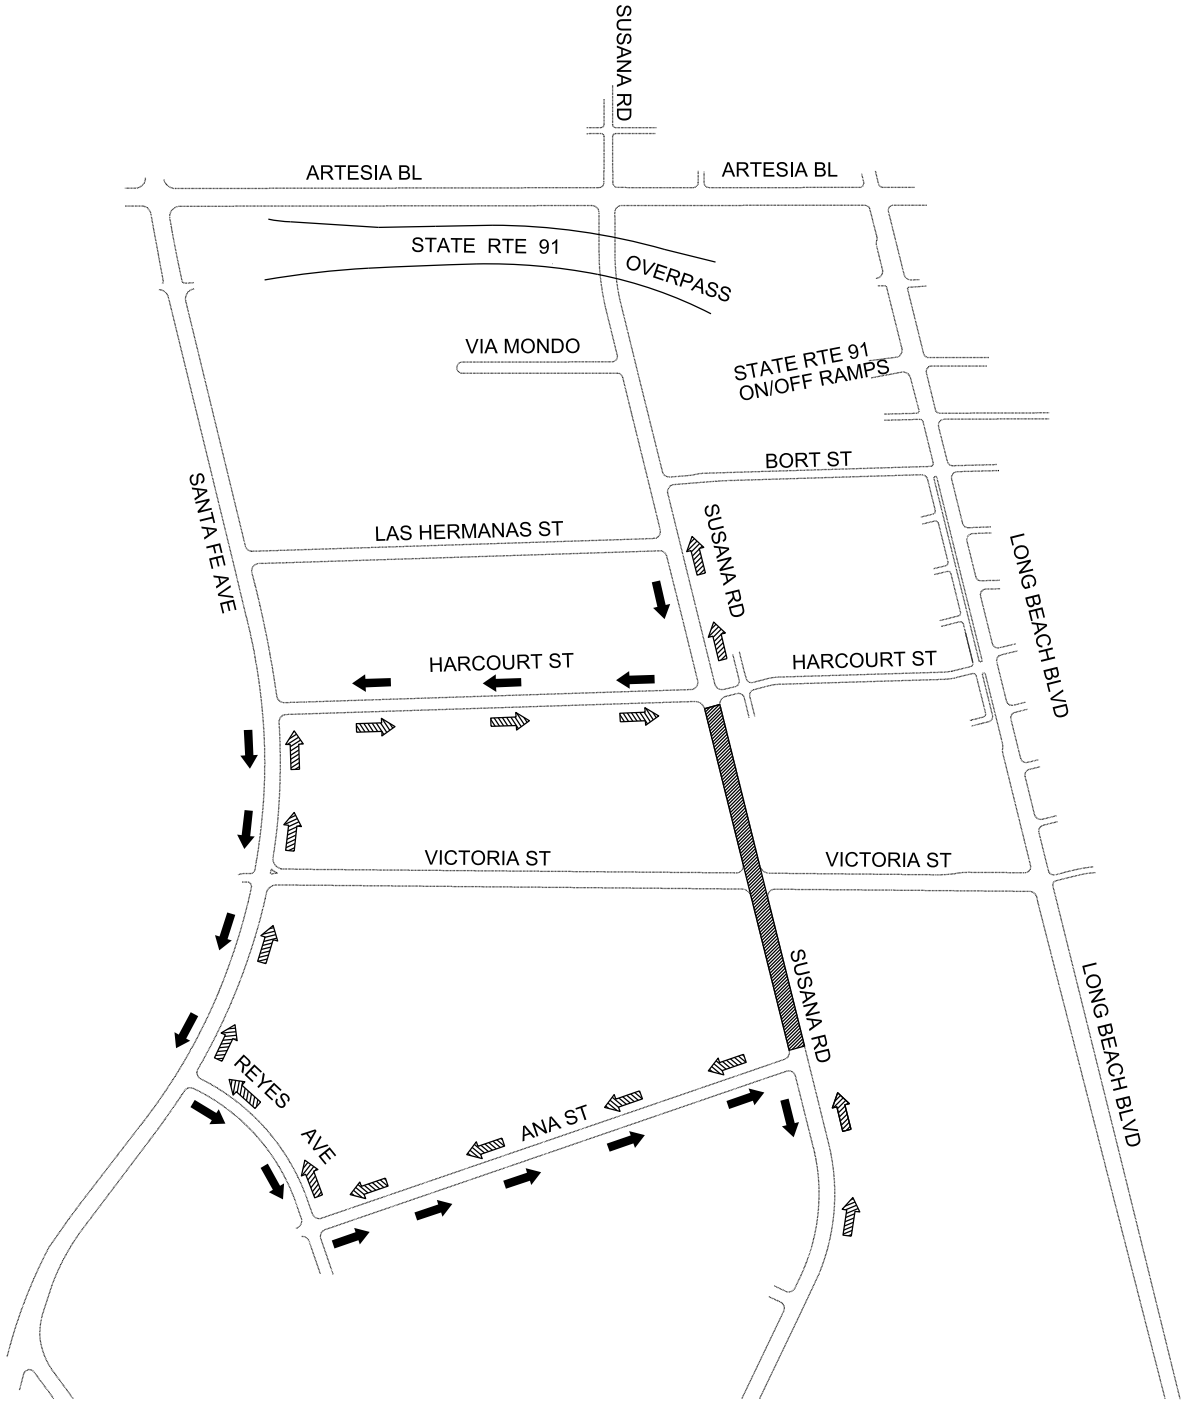

PHASE 3
SUSANA ROAD DETOUR

NOT TO SCALE

LEGEND:

- NORTHBOUND TRAFFIC
- SOUTHBOUND TRAFFIC
- WORK AREA

COUNTY OF LOS ANGELES DEPARTMENT OF PUBLIC WORKS

SUSANA ROAD
DETOUR PHASE 3

SUSANA RD DETOUR
RDC0015890

JOB X220000727	DWG	SHEET 4 OF 7